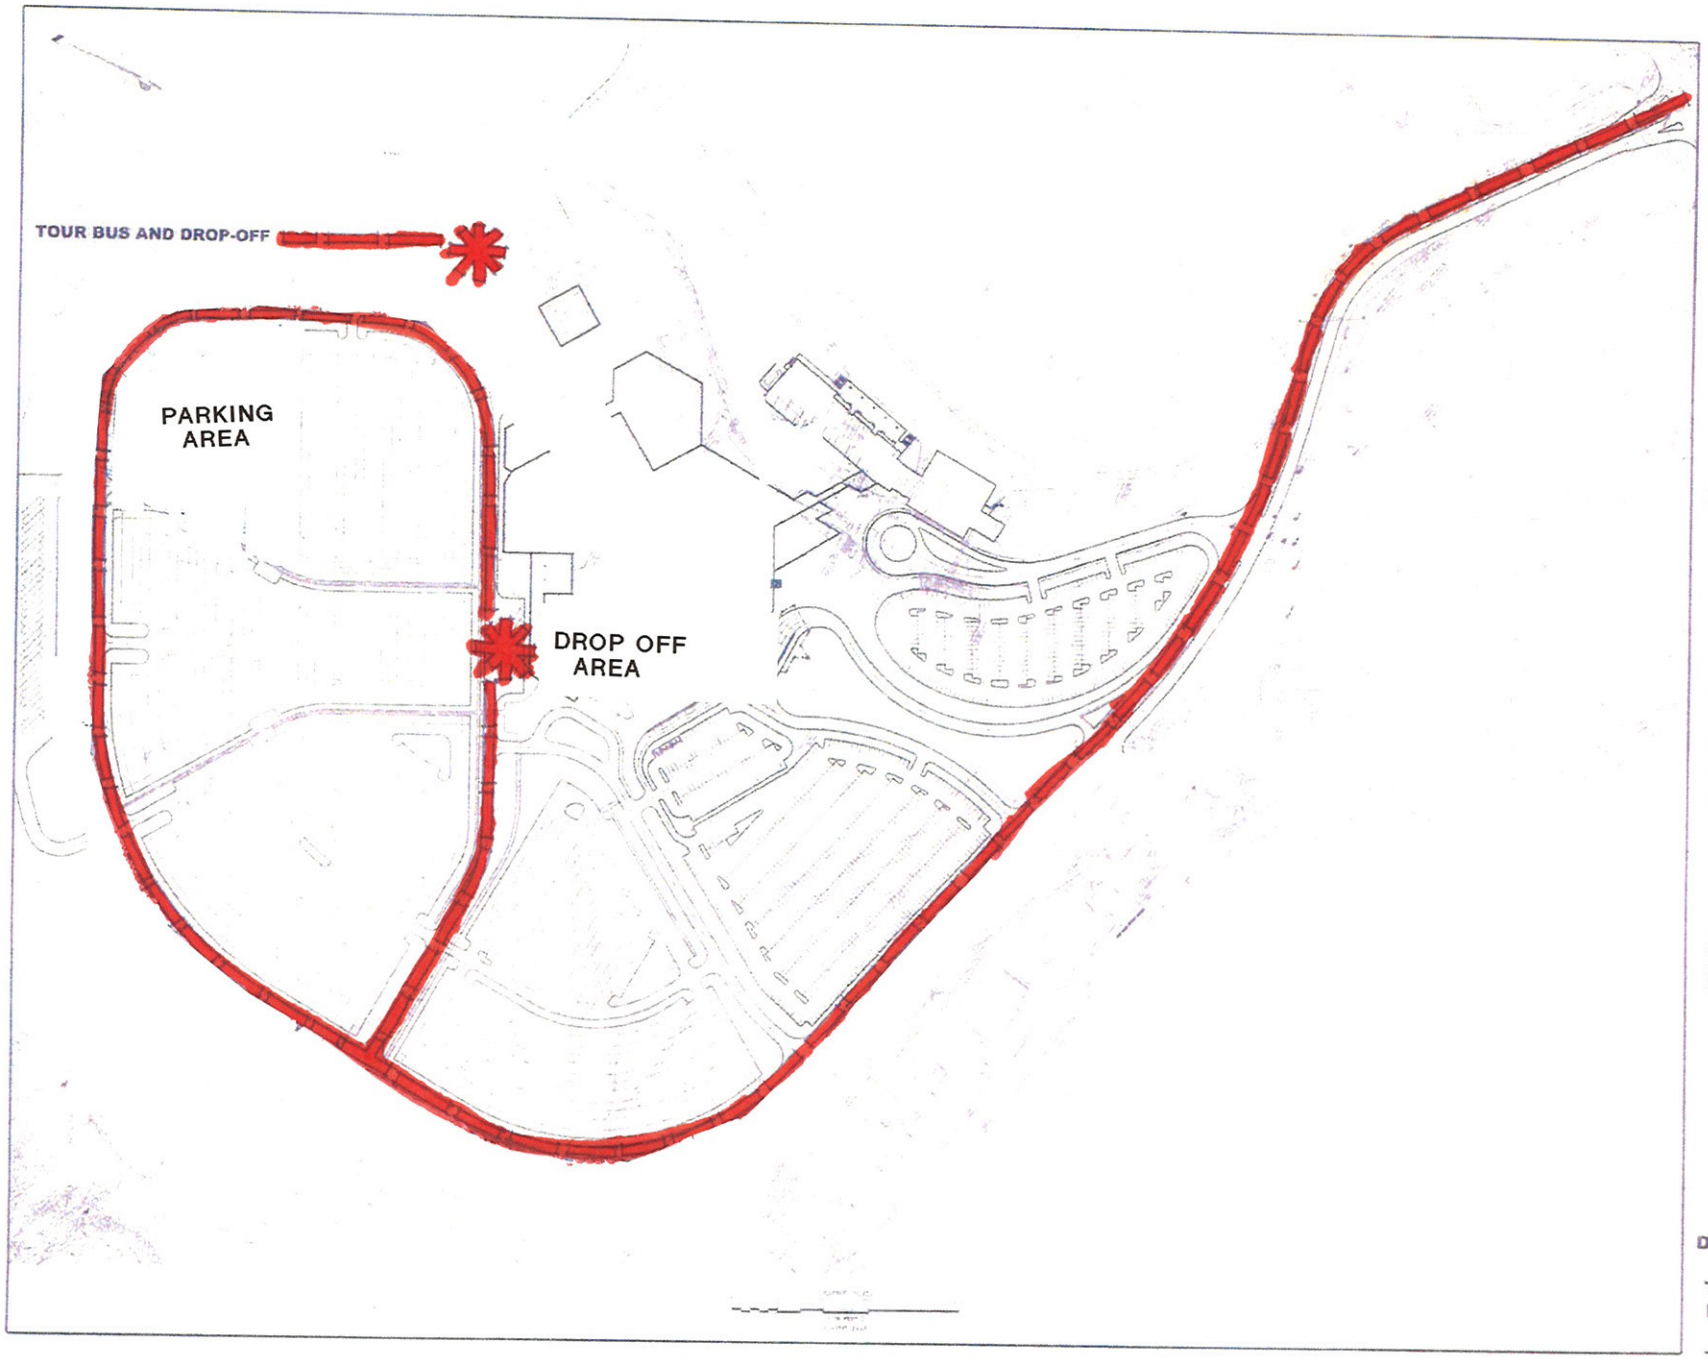


REVISIONS:

CONSULTANTS:

Civil Engineer
Clough, Harbour & Associates LLP
Lumberjack Life Building
Suite 300
136 Barnard Street
Scranton, PA 18503-1500

Structural Engineer
Cogley Hermann & Associates

Mech/Plb Engineer
Giovannelli Eichman Associates

Food & Beverage
JCM Associates

MOHEGAN SUN AT POCONO DOWNS

Jeter Cook & Jepson Architects, Inc.

P.C.
P.M.
D.P.
J.C.

ISSUE
JOB 0434.00
DRAWN
SCALE

**SERVICE DELIVERIES AND TOUR BUS DROP OFF**
**1/5/07**